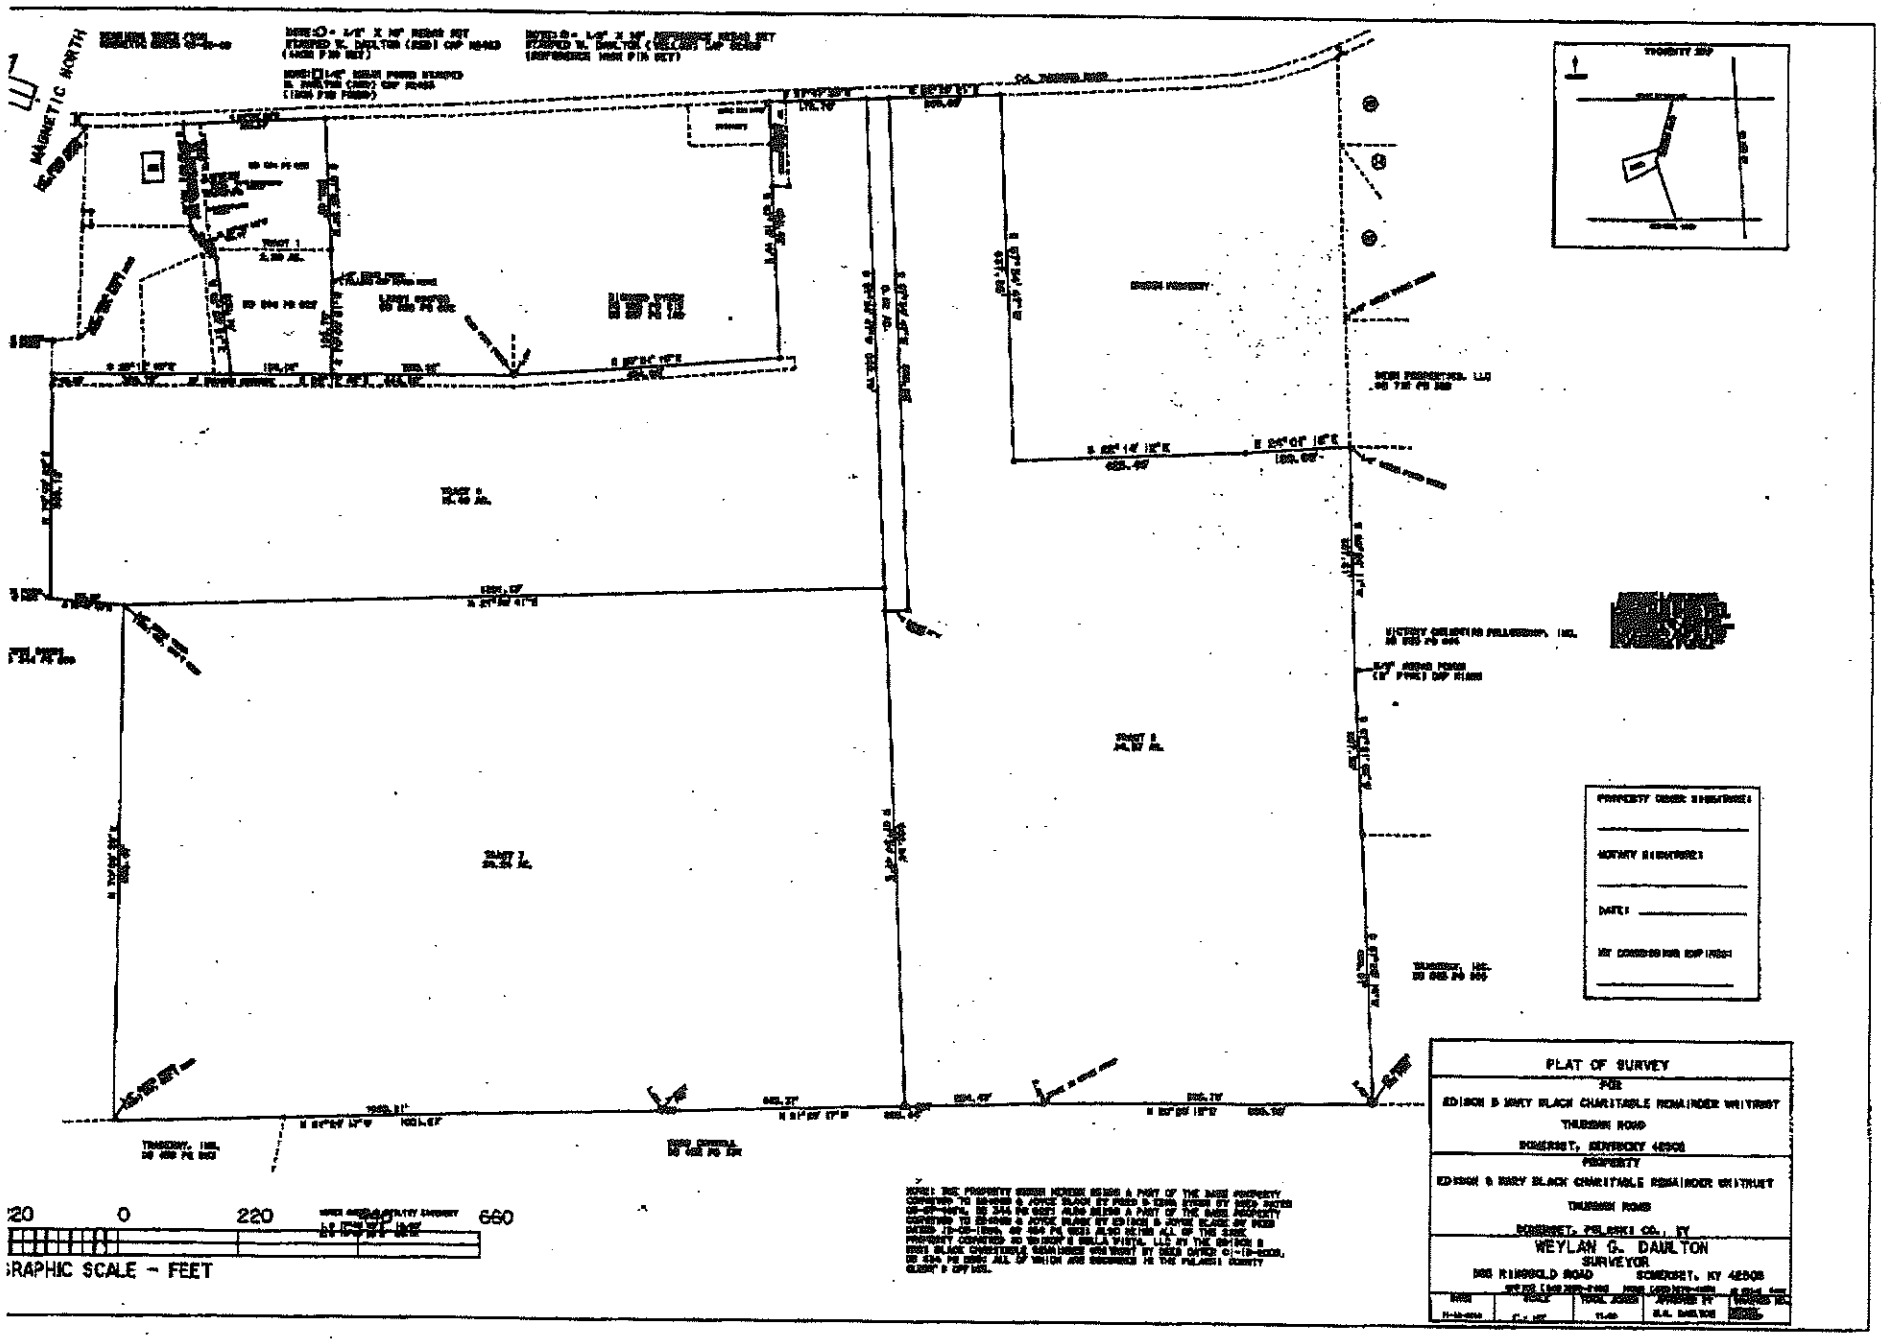
MAGNETIC NORTH
TRACT 1
TRACT 2
TRACT 3
TRACT 4
TRACT 5
TRACT 6
VICINITY MAP
PROPERTY OWNER SIGNATURE:
NOTARY SIGNATURE:
DATE:
MY COMMISSION EXPIRES:
PLAT OF SURVEY
FOR
EDISON & MARY BLACK CHARITABLE REMAINDER UNITRUST
THURMAN ROAD
SOMERSET, KENTUCKY 42503
PROPERTY
EDISON & MARY BLACK CHARITABLE REMAINDER UNITRUST
THURMAN ROAD
SOMERSET, PULASKI CO., KY
WEYLAN G. DAULTON
SURVEYOR
905 RINGGOLD ROAD SOMERSET, KY 42503
220 0 220 660
GRAPHIC SCALE - FEET